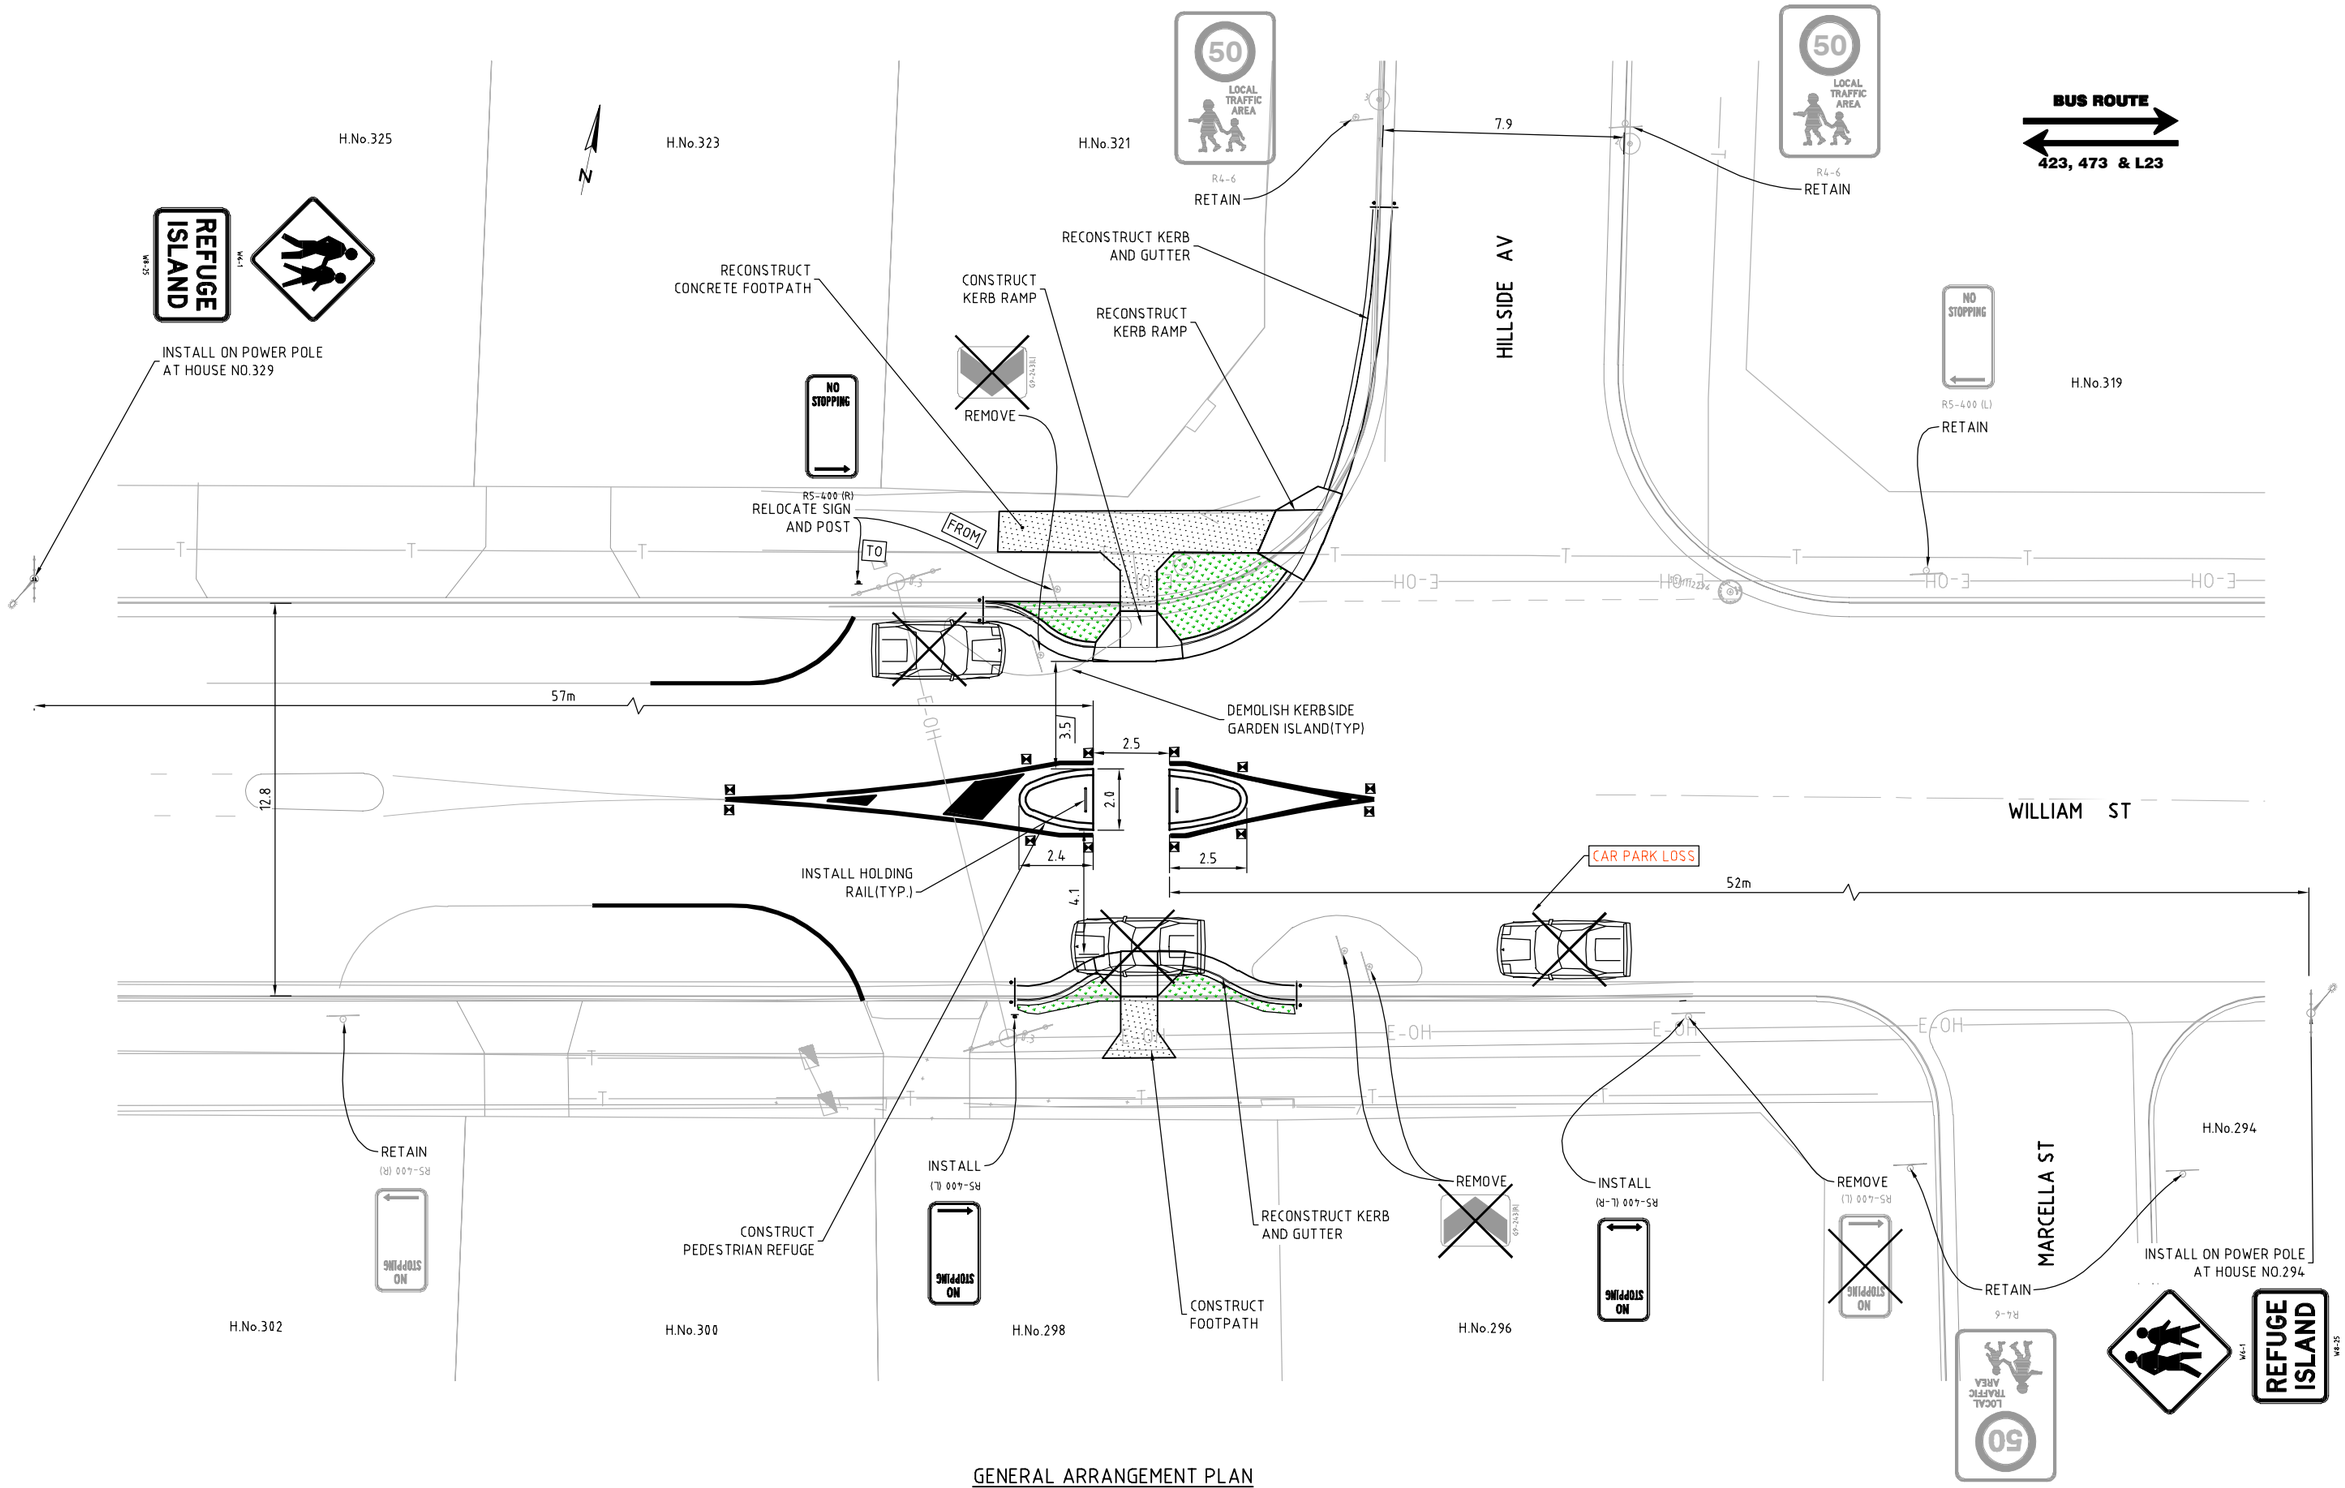

GENERAL ARRANGEMENT PLAN

SCALE 1:200

CONSULTATION

REVISION			
1	XX	XX	XX
REV	DESCRIPTION	APPROVED	DATE

Scales: 1:200

CANTERBURY BANKSTOWN

CIVIC TOWER
LEVEL 1
66-72 RICKARD ROAD
BANKSTOWN, NSW 2200

Ph. (02) 9707 9642
Fax (02) 9707 9557
Post: PO Box 8
BANKSTOWN, NSW 1885

Client/Asset Owner/Traffic Eng.	Designer	
Name XX	Name XHZ/TV	Scale: AS SHOWN
Date XX	Date /04/20	Datum: AHD
Approved for Construction	Verified	Grid: MGA Sheet Size: A3
Name XX	Name NARA KONESAN	Surveyed YB Date /04/20
Date XX	Date /04/20	Drawn TV Date /04/20

Client:

CITY OF CANTERBURY BANKSTOWN

WILLIAM ST AT HILLSIDE AV, KINGSGROVE
PEDESTRIAN REFUGE ISLAND CONSTRUCTION

PEDESTRIAN REFUGE GENERAL ARRANGEMENT PLAN

PROJECT N° CBC00975_2

Sheet No. $(FIX,??) of 11

Revision: 1

U:\Projects\William St\William St, Pedestrian Refuge Kingsgrove\dwg\02 Preliminary (L3)\CBC00975-2- William St, Kingsgrove Pedestrian Refuge PRELIMINARY 2.dwg 22/05/2020