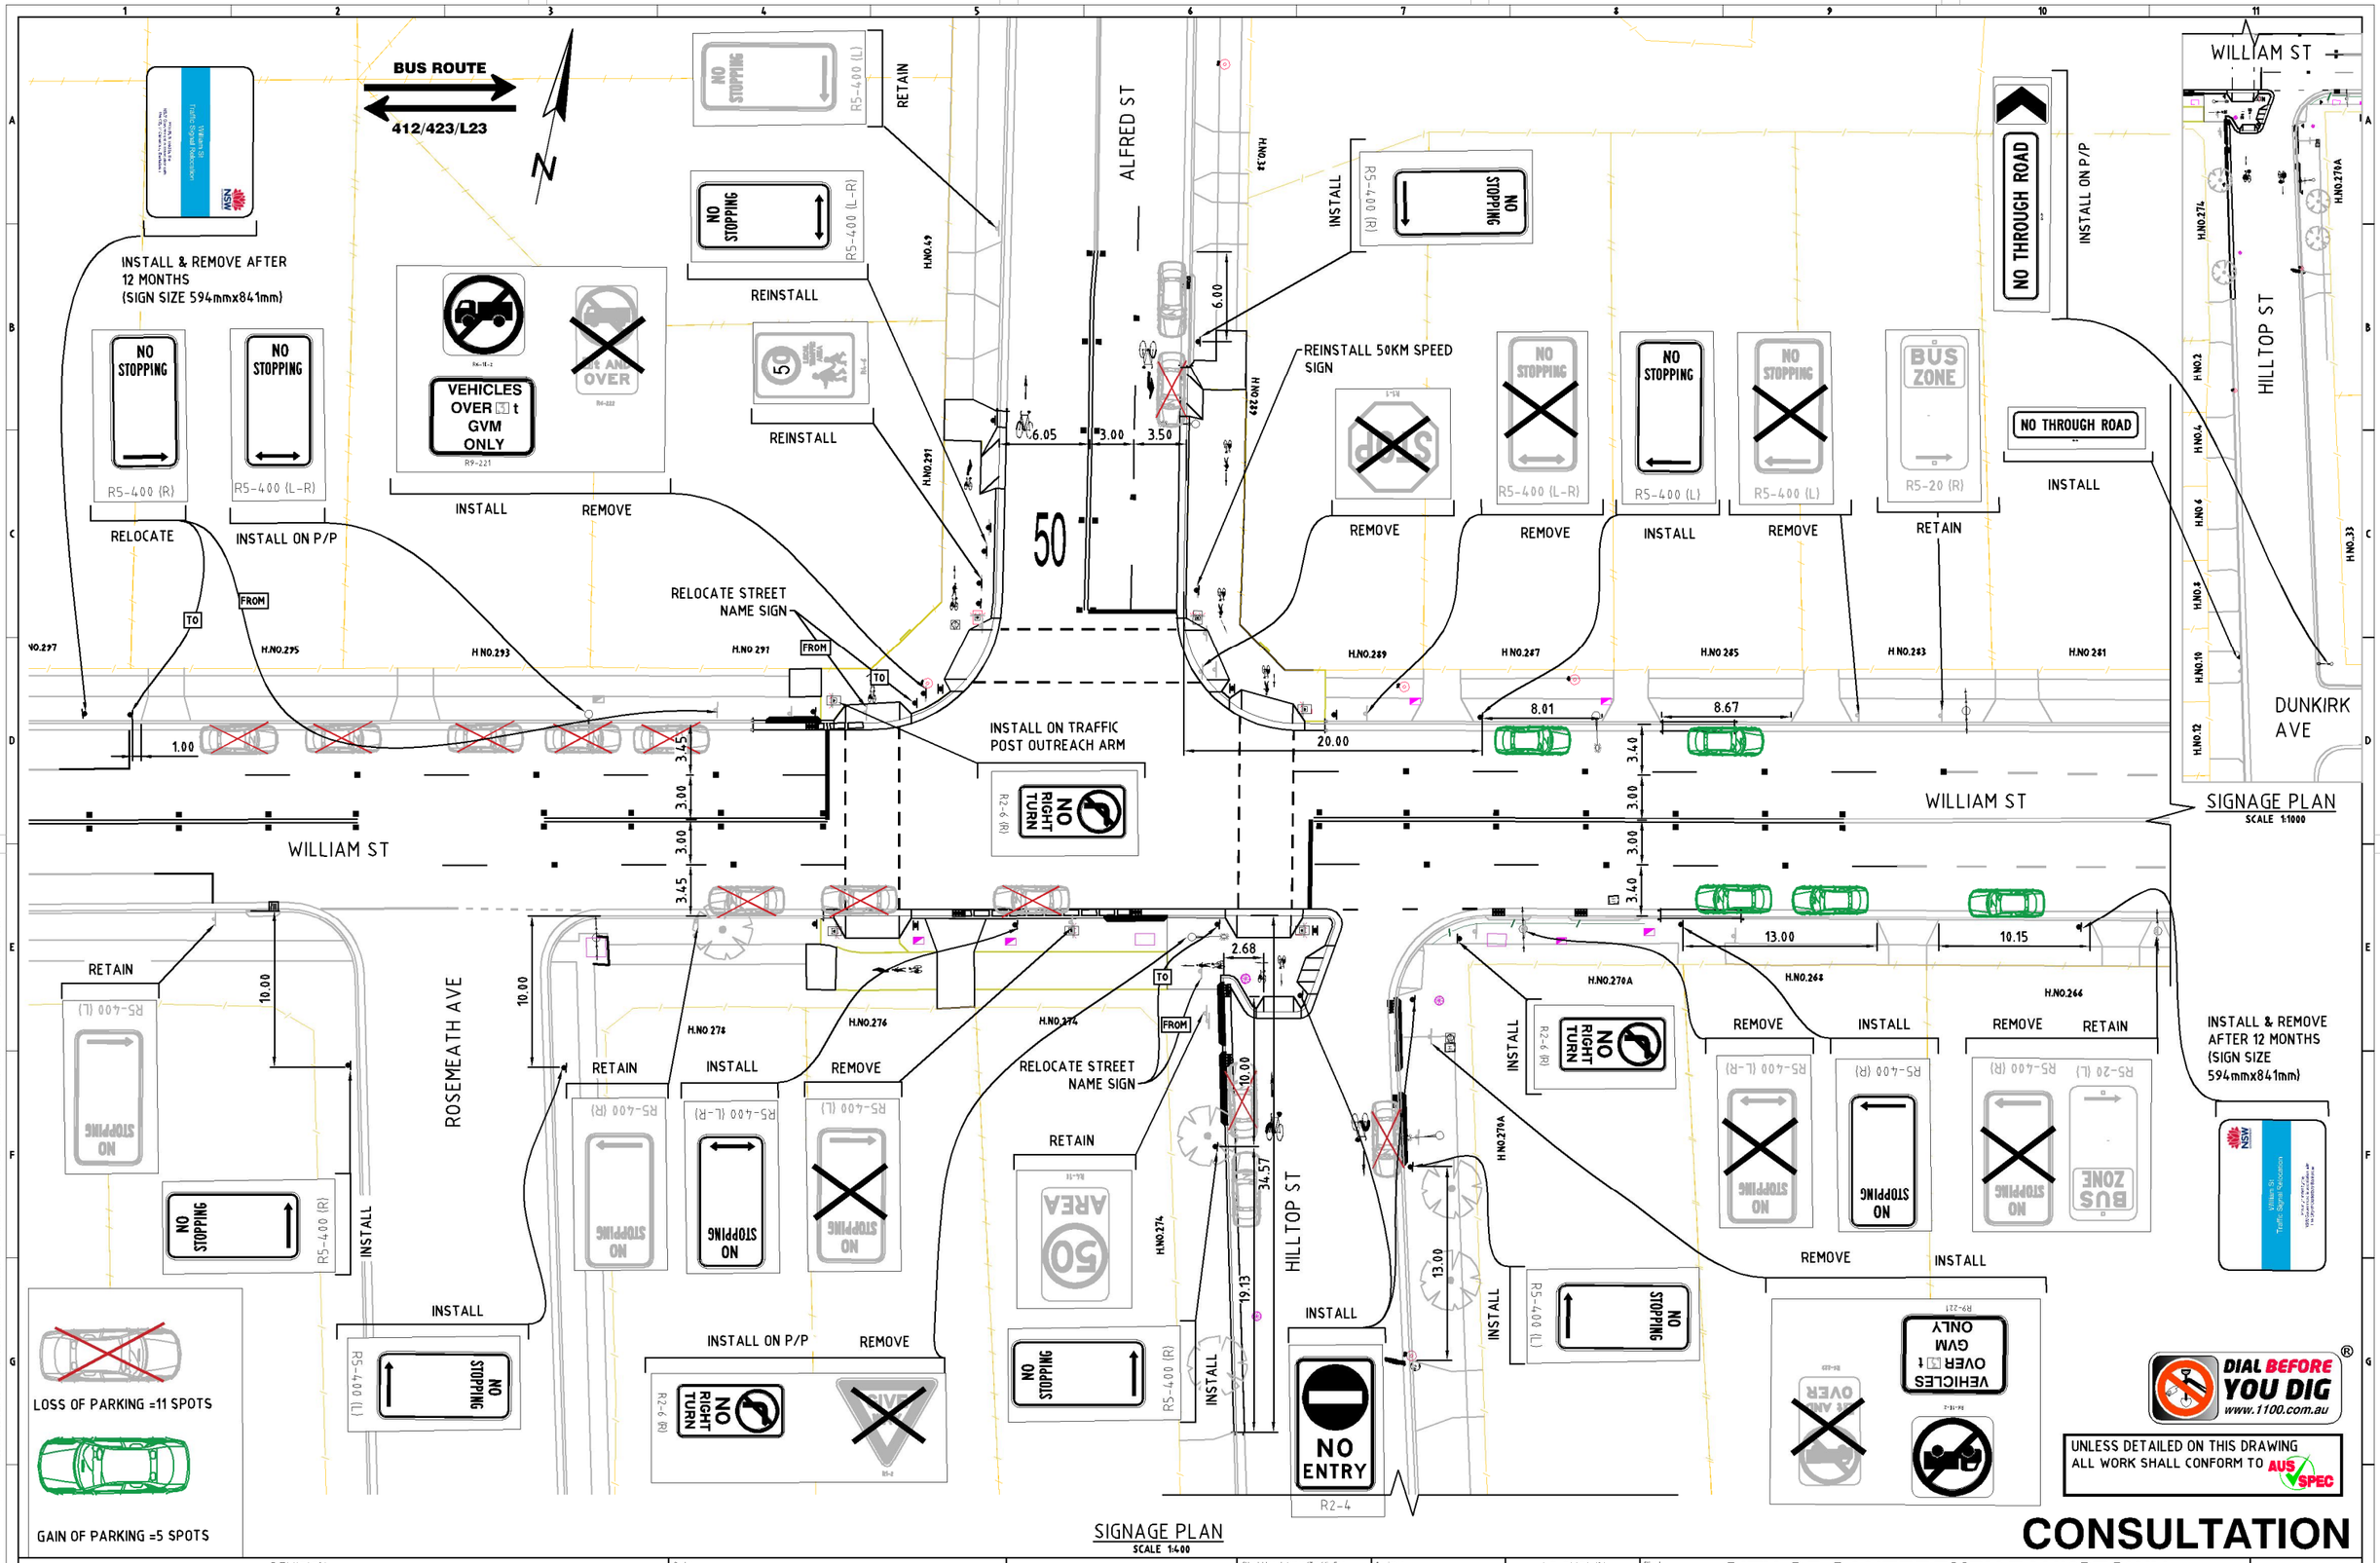

SIGNAGE PLAN
SCALE 1:1000

SIGNAGE PLAN
SCALE 1:400

DIAL BEFORE YOU DIG
www.1100.com.au

UNLESS DETAILED ON THIS DRAWING ALL WORK SHALL CONFORM TO AUS SPEC

CONSULTATION

REVISION			
1	CONSULTATION	M.A	/12/20
REV	DESCRIPTION	APPROVED	DATE

Scales: 1:400

CANTERBURY BANKSTOWN
CIVIC TOWER
LEVEL 1
66-72 RICKARD ROAD
BANKSTOWN, NSW 2213
Ph. (02) 9717 9642
Fax (02) 9717 9557
Post PO Box 8
BANKSTOWN, NSW 1885

Client/Asset Owner/Traffic Eng.
Name X.X
Date DD/MM/YY

Approved for Construction
Name X.X
Date DD/MM/YY

Designer
Name ANGBEEN IFTIKHAR
Date /12/20

Verified
Name ASAD ASADUZZAMAN
Date /12/20

Scale: AS SHOWN
Datum: AHD
Grid: MGA
Sheet Size: A3
Surveyed: M.Z Date /04/20
Drawn: A.I Date /12/20

Client:
CITY OF CANTERBURY BANKSTOWN
WILLIAM ST AT ALFRED ST, KINGSGROVE
SAFER ROAD PROGRAMME 2020-2021 (TRAFFIC SIGNAL RELOCATION)
TRAFFIC SIGN PLAN

PROJECT N°
CBC00975-3
Sheet No: 1 of 1
Revision: 1

U:\Projects\William St\William St, Kingsgrove - Alfred Street Traffic Signals\dwg\03 Final Draft (L3)\CBC00975-3_ Preliminary -William And Alfred St Traffic Signal .dwg 22/12/2020