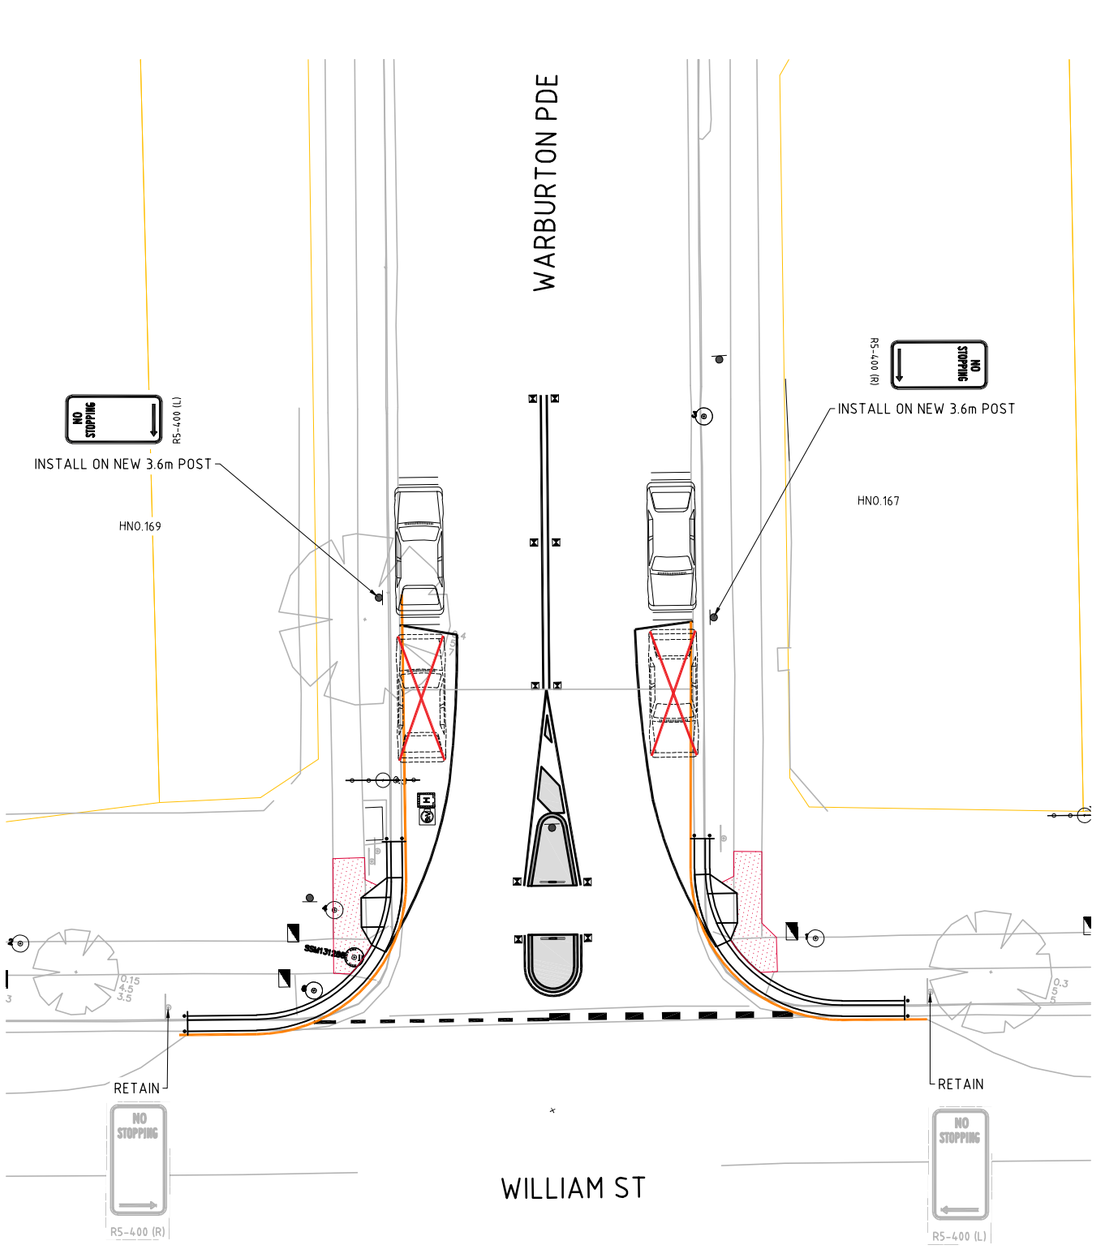

CONSULTATION PLAN

SCALE 1:250

SYMBOL LEGEND

EXISTING SIGN POST	
PROPOSED SIGN POST	
TRAFFIC SIGNAL POST	
TRAFFIC SIGNAL BOX	

LINEMARKING NOTES

LM1. ALL PAVEMENT MARKING TO BE IN ACCORDANCE WITH "DELINEATION GUIDELINES" (ROADS AND MARITIME SERVICES) AND AS 1742.

LM2. TRAFFIC CONTROL MEASURES ARE TO BE CARRIED OUT PRIOR, DURING AND AFTER CONSTRUCTION IN ACCORDANCE WITH AS 1742.3 (2002).

LM3. ALL PAVEMENT MARKING IS TO BE SUPPLIED AND INSTALLED TO THE SATISFACTION OF THE SUPERINTENDENT.

LM4. FOR SIGNPOST & STREET SIGN INSTALLATION REFER STANDARD DRAWINGS S-350 & S-351

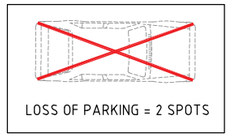

DIAL BEFORE YOU DIG www.1100.com.au

UNLESS DETAILED ON THIS DRAWING ALL WORK SHALL CONFORM TO AUSPEC

CONSULTATION

REV	DESCRIPTION	APPROVED	DATE
A	CONSULTATION	ASAD	/05/20

REVISION

Scales: 1:250 (0, 2.5, 5, 7.5, 10, 12.5 m)

CANTERBURY BANKSTOWN

CIVIC TOWER
LEVEL 1
66-72 RICKARD ROAD
BANKSTOWN, NSW 2200

Ph. (02) 9707 9642
Fax (02) 9707 9557
Post: PO Box 8
BANKSTOWN, NSW 1885

Client/Asset Owner/Traffic Eng.	Name X.X Date DD/MM/YY	Designer	Name BRANDON Date /04/20
Approved for Construction	Name X.X Date DD/MM/YY	Verified	Name ASAD Date /04/20

Scale: AS SHOWN
Datum: AHD
Grid: MGA Sheet Size: A3
Surveyed: Y.L Date /03/20
Drawn: B.L Date /04/20

Client: CITY OF CANTERBURY BANKSTOWN

SAFER ROADS PROGRAM 2020-21
ROUNDABOUT AT WILLIAM ST & WARBURTON PDE

CONSULTATION PLAN

PROJECT N° CBC00975-4

Sheet No: 1 of 1

Revision: A

\\SVFSR011\CAL_cmh\Design\Projects\William St\William St, Earlwood - Warburton Pde Roundabout\dwg\05 Construction (L3)\William St, Earlwood - Warburton Pde Pedestrian Refuge.dwg 24/02/2021