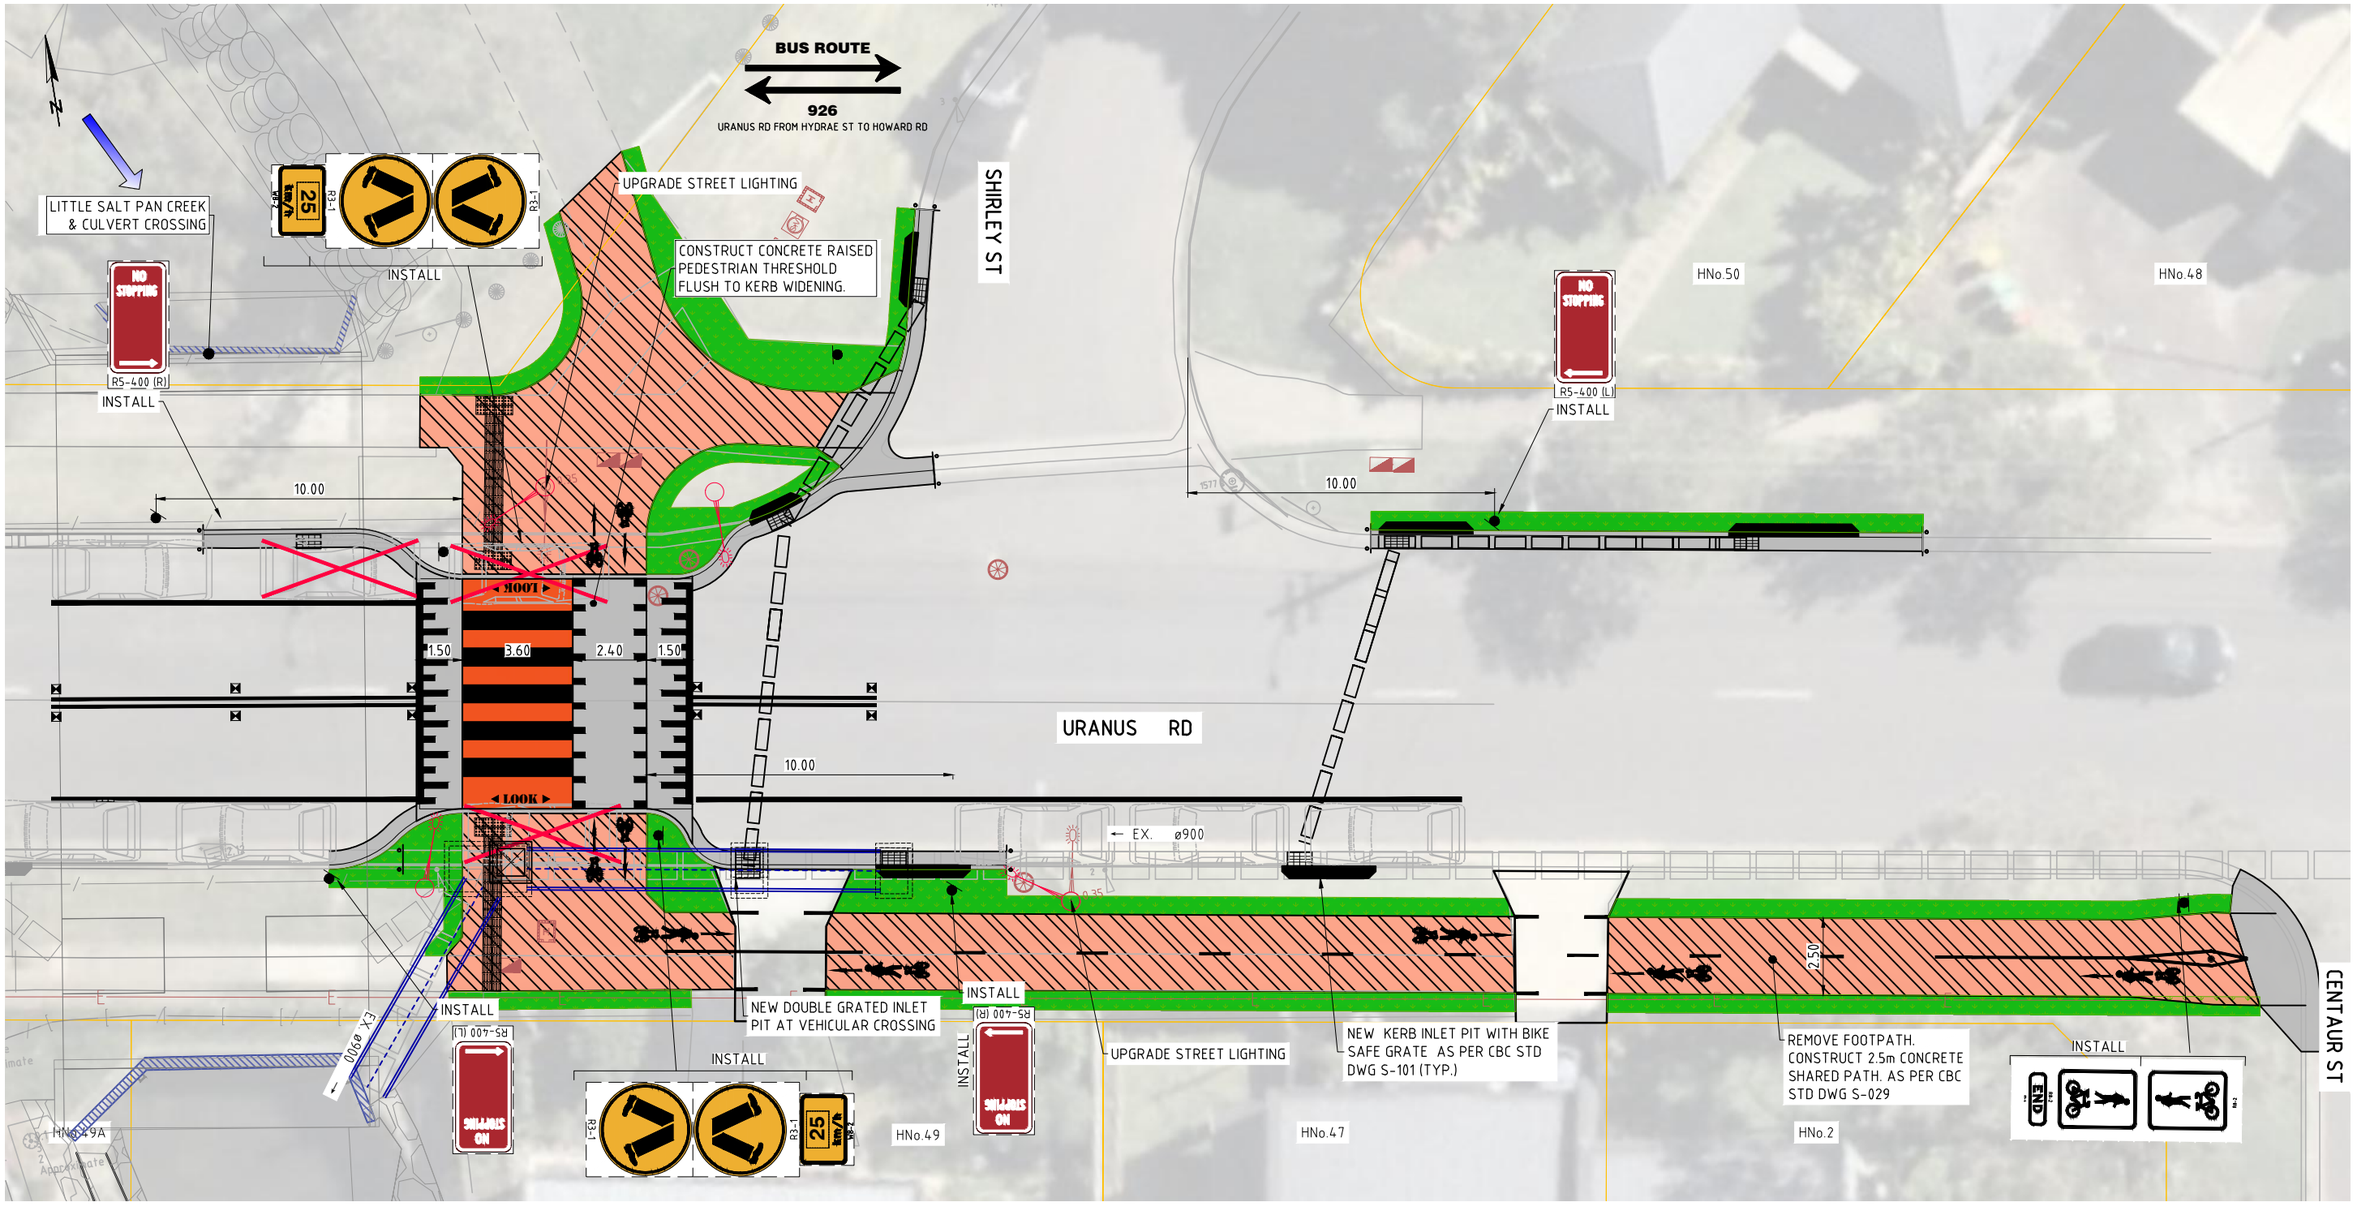

GENERAL ARRANGEMENT PLAN

SCALE 1:250

GENERAL LEGEND

CONSTRUCT/RECONSTRUCT CONCRETE SHARED PATH REFER TO CBC STD DWG No. S-029	
GENERAL CONCRETE WORKS RE/CONSTRUCT K&G, KERB RAMPS REFER TO CBC STD DWG S-001	
PROVIDE TOPSOIL & TURF KIKUYU TURF OR SIMILAR.	
INSTALL TACTILES REFER TO CBC STD DWG S-002. ACCESSTILE OR APPROVED EQUIVALENT. LRV<5	
PROPOSED STREET LIGHTING UPGRADES	

VC = VEHICULAR CROSSING, K&G = KERB & GUTTER

PROPOSED DRAINAGE LEGEND

PROPOSED KERB INLET PIT WITH LINTEL REFER TO CBC STD DWG S-101	
PROPOSED DRAINAGE PIPE REFER TO CBC STD DWG S-108	
PROPOSED DRAINAGE BOX CULVERT	

LEGEND - CAR PARKING

TOTAL PARKING LOSS = 3

TOTAL PARKING GAINED = 0

CITY OF CANTERBURY BANKSTOWN
URANUS RD AT SHIRLEY ST, REVESBY
NEW PEDESTRIAN & CYCLE RAISED CROSSING SHEET 1 OF 3
SCALE @ A3 1:250